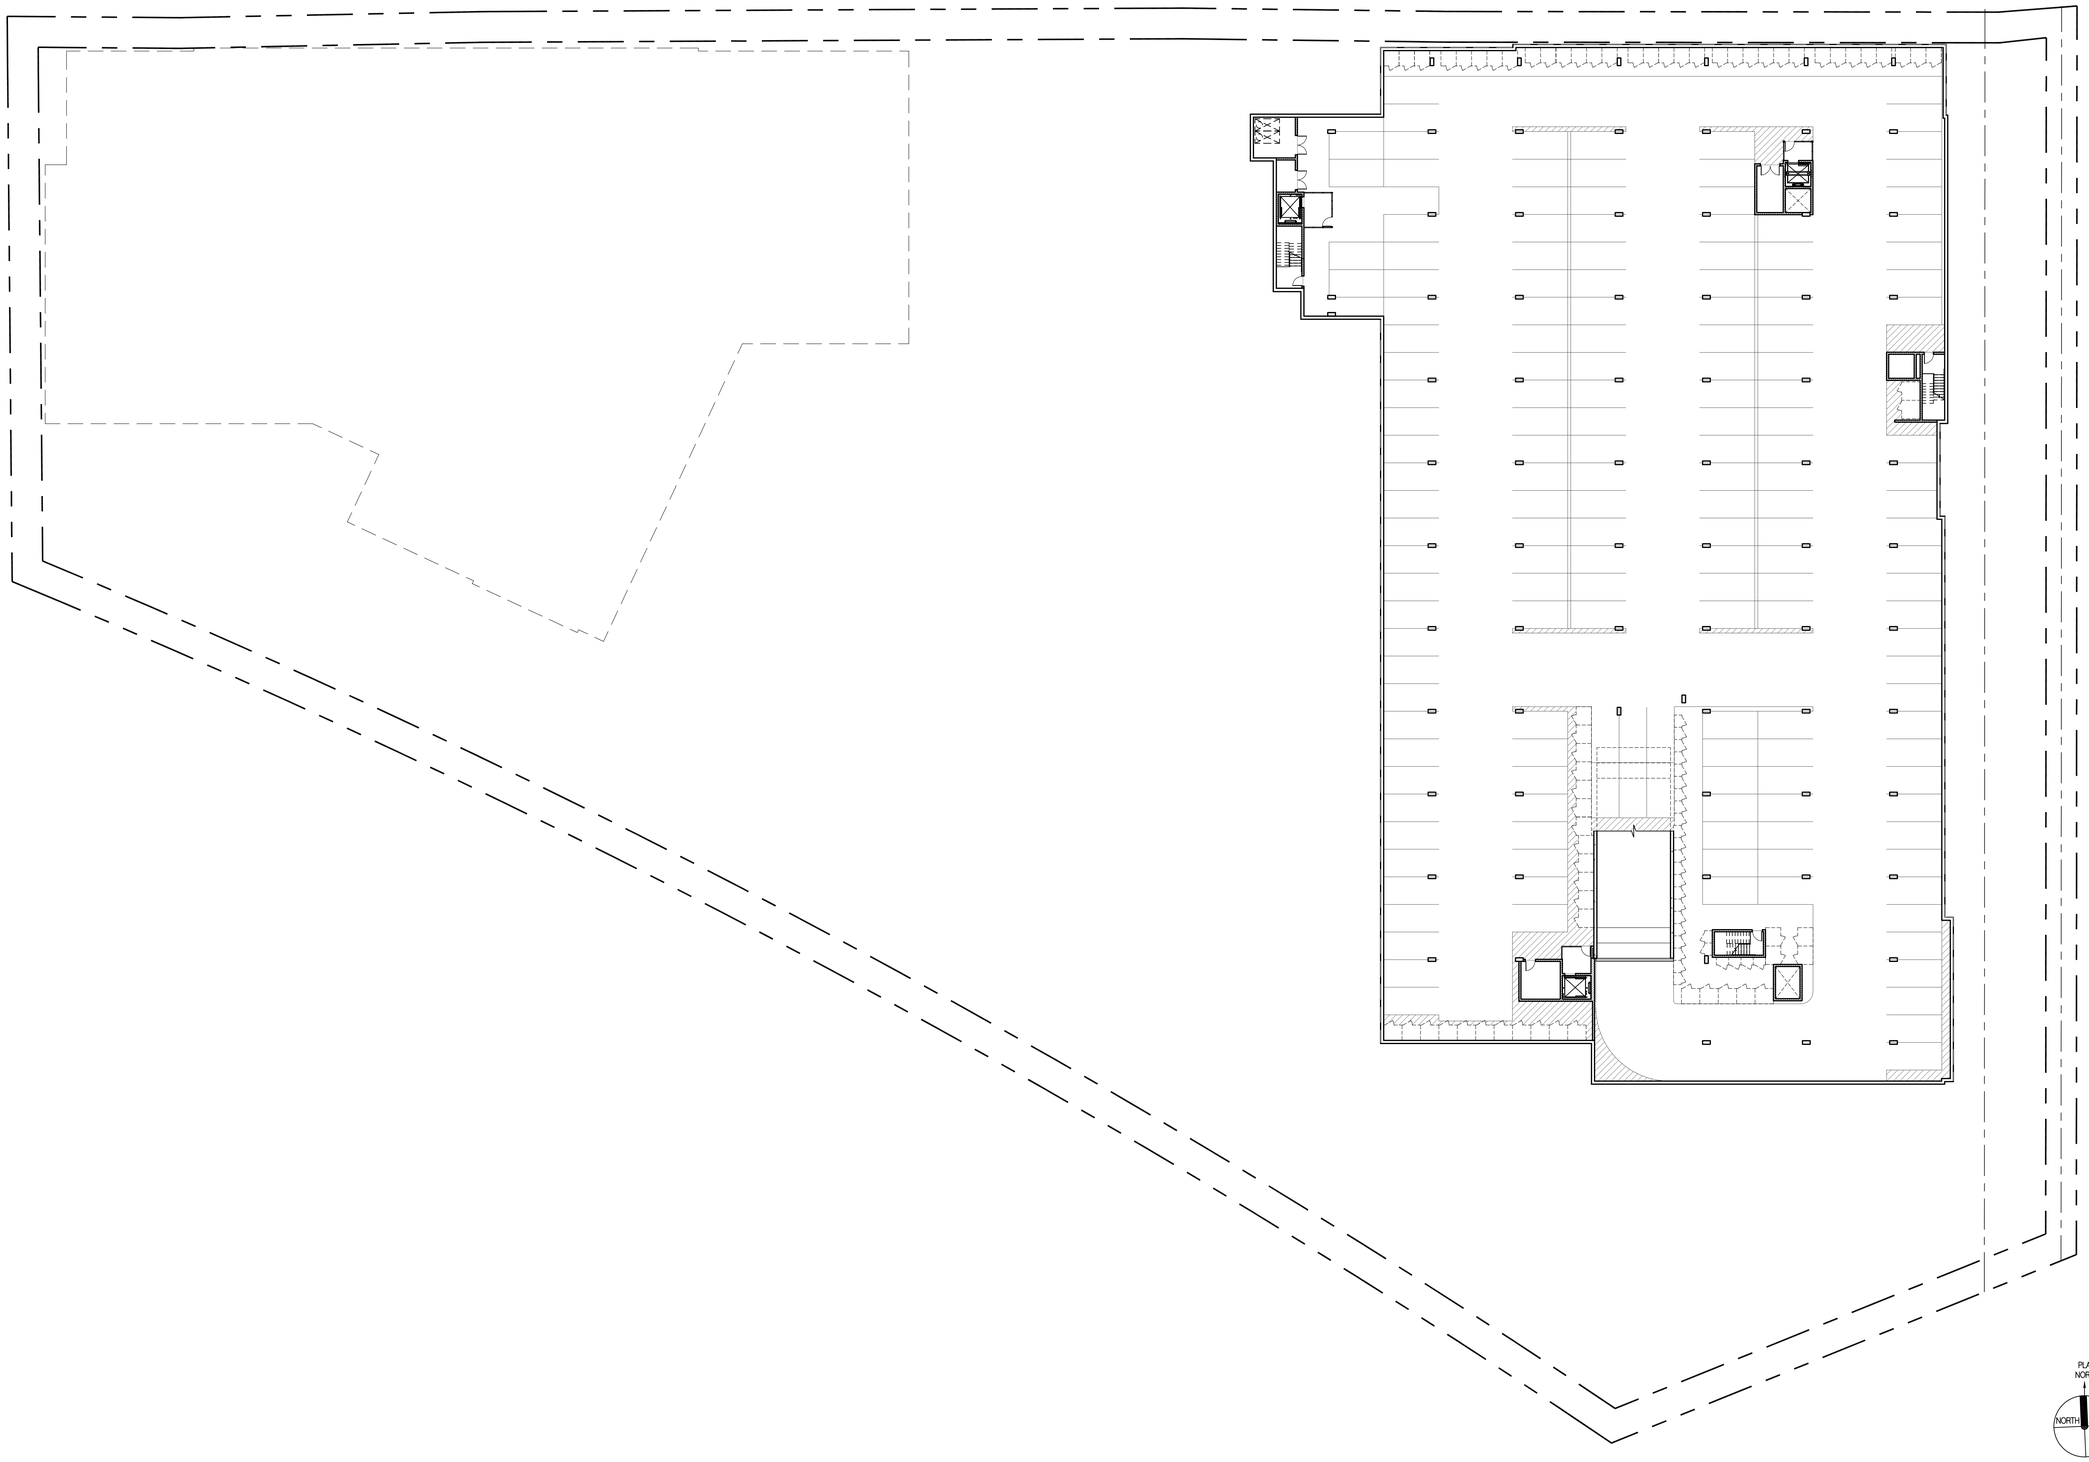

OVERALL GARAGE PLANS - LEVEL P2

SCALE : 1" = 20'-0"

1

No.	Date	Description
1	12-21-07	80% DESIGN DEV.

IT IS THE CLIENT'S RESPONSIBILITY, PRIOR TO OR DURING CONSTRUCTION TO NOTIFY THE ARCHITECT IN WRITING OF ANY PERCEIVED ERRORS OR OMISSIONS IN THE PLANS AND SPECIFICATIONS OF WHICH A CONTRACTOR THOROUGHLY KNOWLEDGEABLE WITH THE BUILDING CODES AND METHODS OF CONSTRUCTION SHOULD REASONABLY BE AWARE. WRITTEN RESTRICTIONS ADDRESSING SUCH PERCEIVED ERRORS OR OMISSIONS SHALL BE REQUESTED FROM THE ARCHITECT PRIOR TO THE CLIENT OR CLIENT'S SUBCONTRACTORS PROCEEDING WITH THE WORK. THE CLIENT WILL BE RESPONSIBLE FOR ANY DEFECTS IN CONSTRUCTION IF THESE PROCEDURES ARE NOT FOLLOWED.

Project

THE WEST END
EDWARDS, CO

MIDTOWNGROUP
357 S. McCASLIN BLVD, STE. 254
LOUISVILLE, CO 80027
303.926.4949 TEL
303.926.4948 FAX

2006-0936

KTGY GROUP, INC.
Architecture Planning

820 16TH STREET
DENVER, CO 80202
(303) 825-6400
Denver, Colorado

IRVINE
SANTA MONICA
OAKLAND

License Stamp

NOT FOR
CONSTRUCTION

Project Contact: ALEX DURAN
Phone #: 303.825.6400
Fax #: 303.825.6401
E-Mail:

Principal in Charge : MICHAEL OHARA
Project Director : WAYNE PIERCE
Project Designer:
Project Manager:

GARAGE 1 & 2
LEVEL P2

A1.2

COPYRIGHT ©

adurah
01/08/2008 - 9:54am
O:\2006\2006-0936 - The West End - Edwards, CO\01-ARCH DRAWINGS & SPECS\A-CD\A02\0936-A1.2.dwg